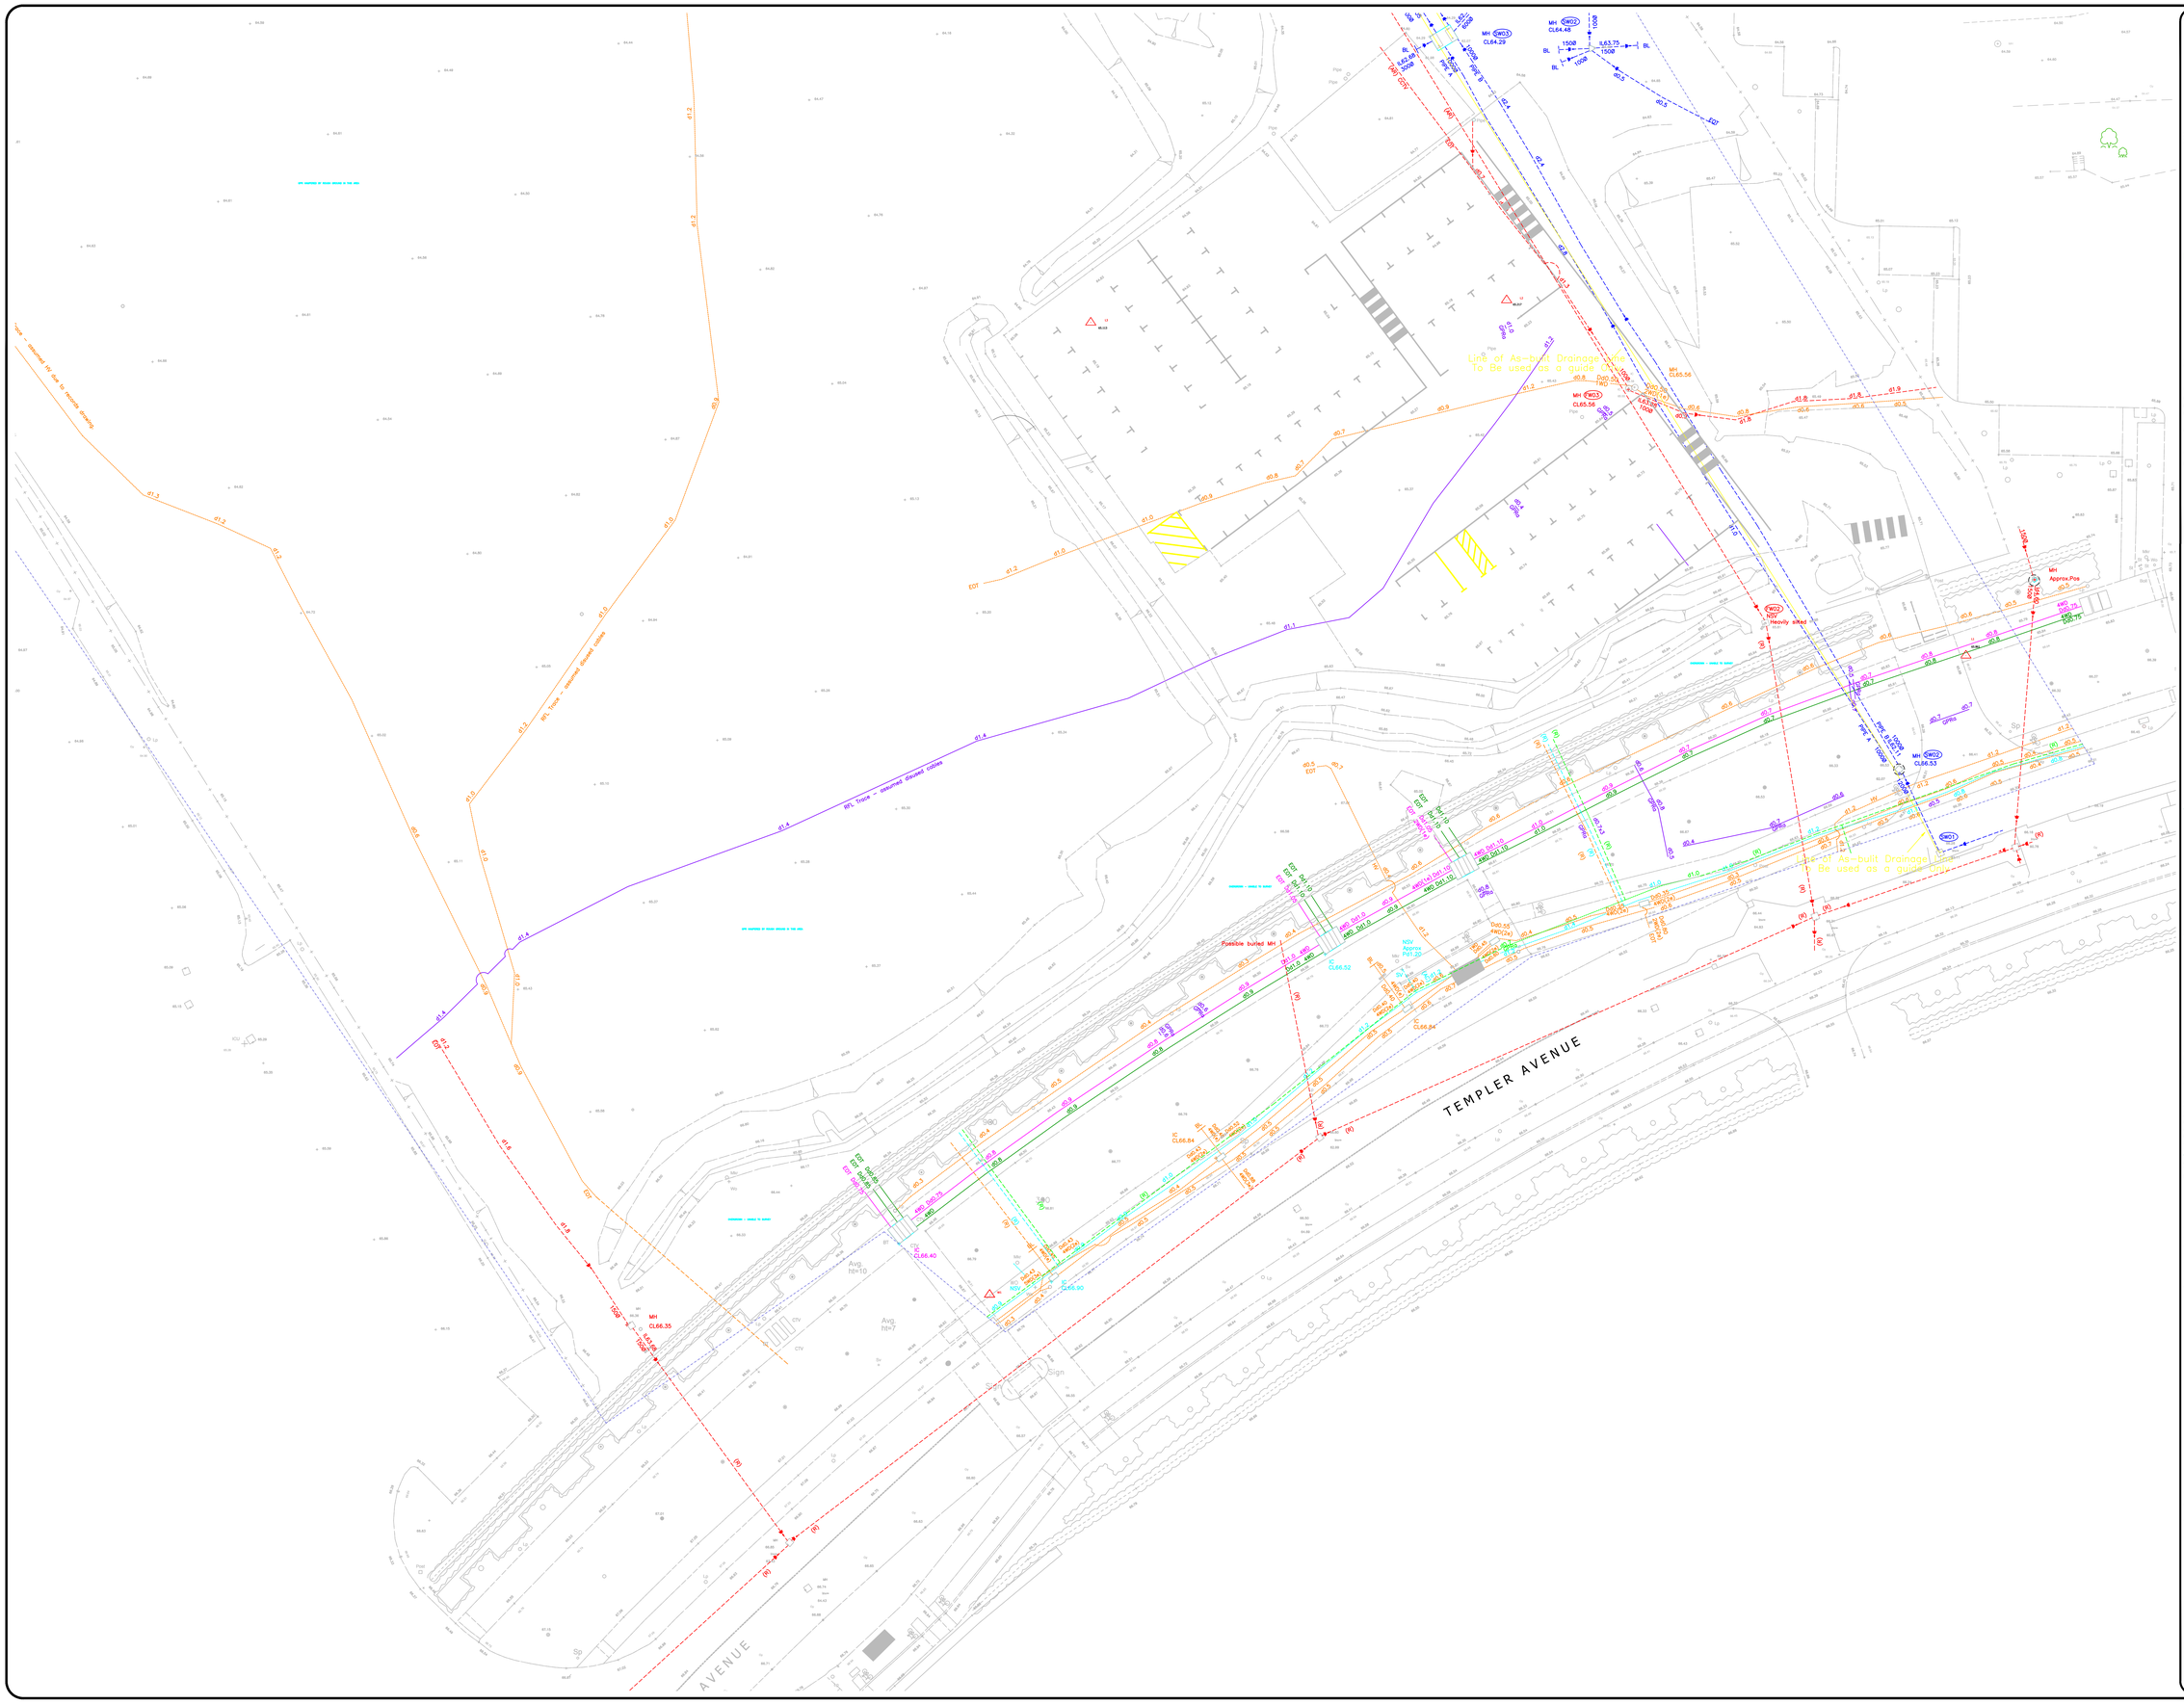
TEMPLER AVENUE
AVENUE
Line of As-built Drainage Cover
To Be used as a guide only
Line of As-built Drainage Cover
To Be used as a guide only
Possible buried MH
Heavily silted
Approx.Pos
Avg. ht=10
Avg. ht=7
Sign
Hut
Sp
CTV
BT
Vo
Wo
Wu
Lu
Lp
Pipe
Pole
EOT
BL
IL
CL
MH
CL66.35
CL66.40
CL66.90
CL66.84
CL66.52
CL66.54
CL66.56
CL66.53
CL64.29
CL64.48
CL63.75
CL65.56
NSV
Approx
Pnt10
Dat0.55
Dat(2x)
ABD Dat1.0
ABD Dat1.05
ABD

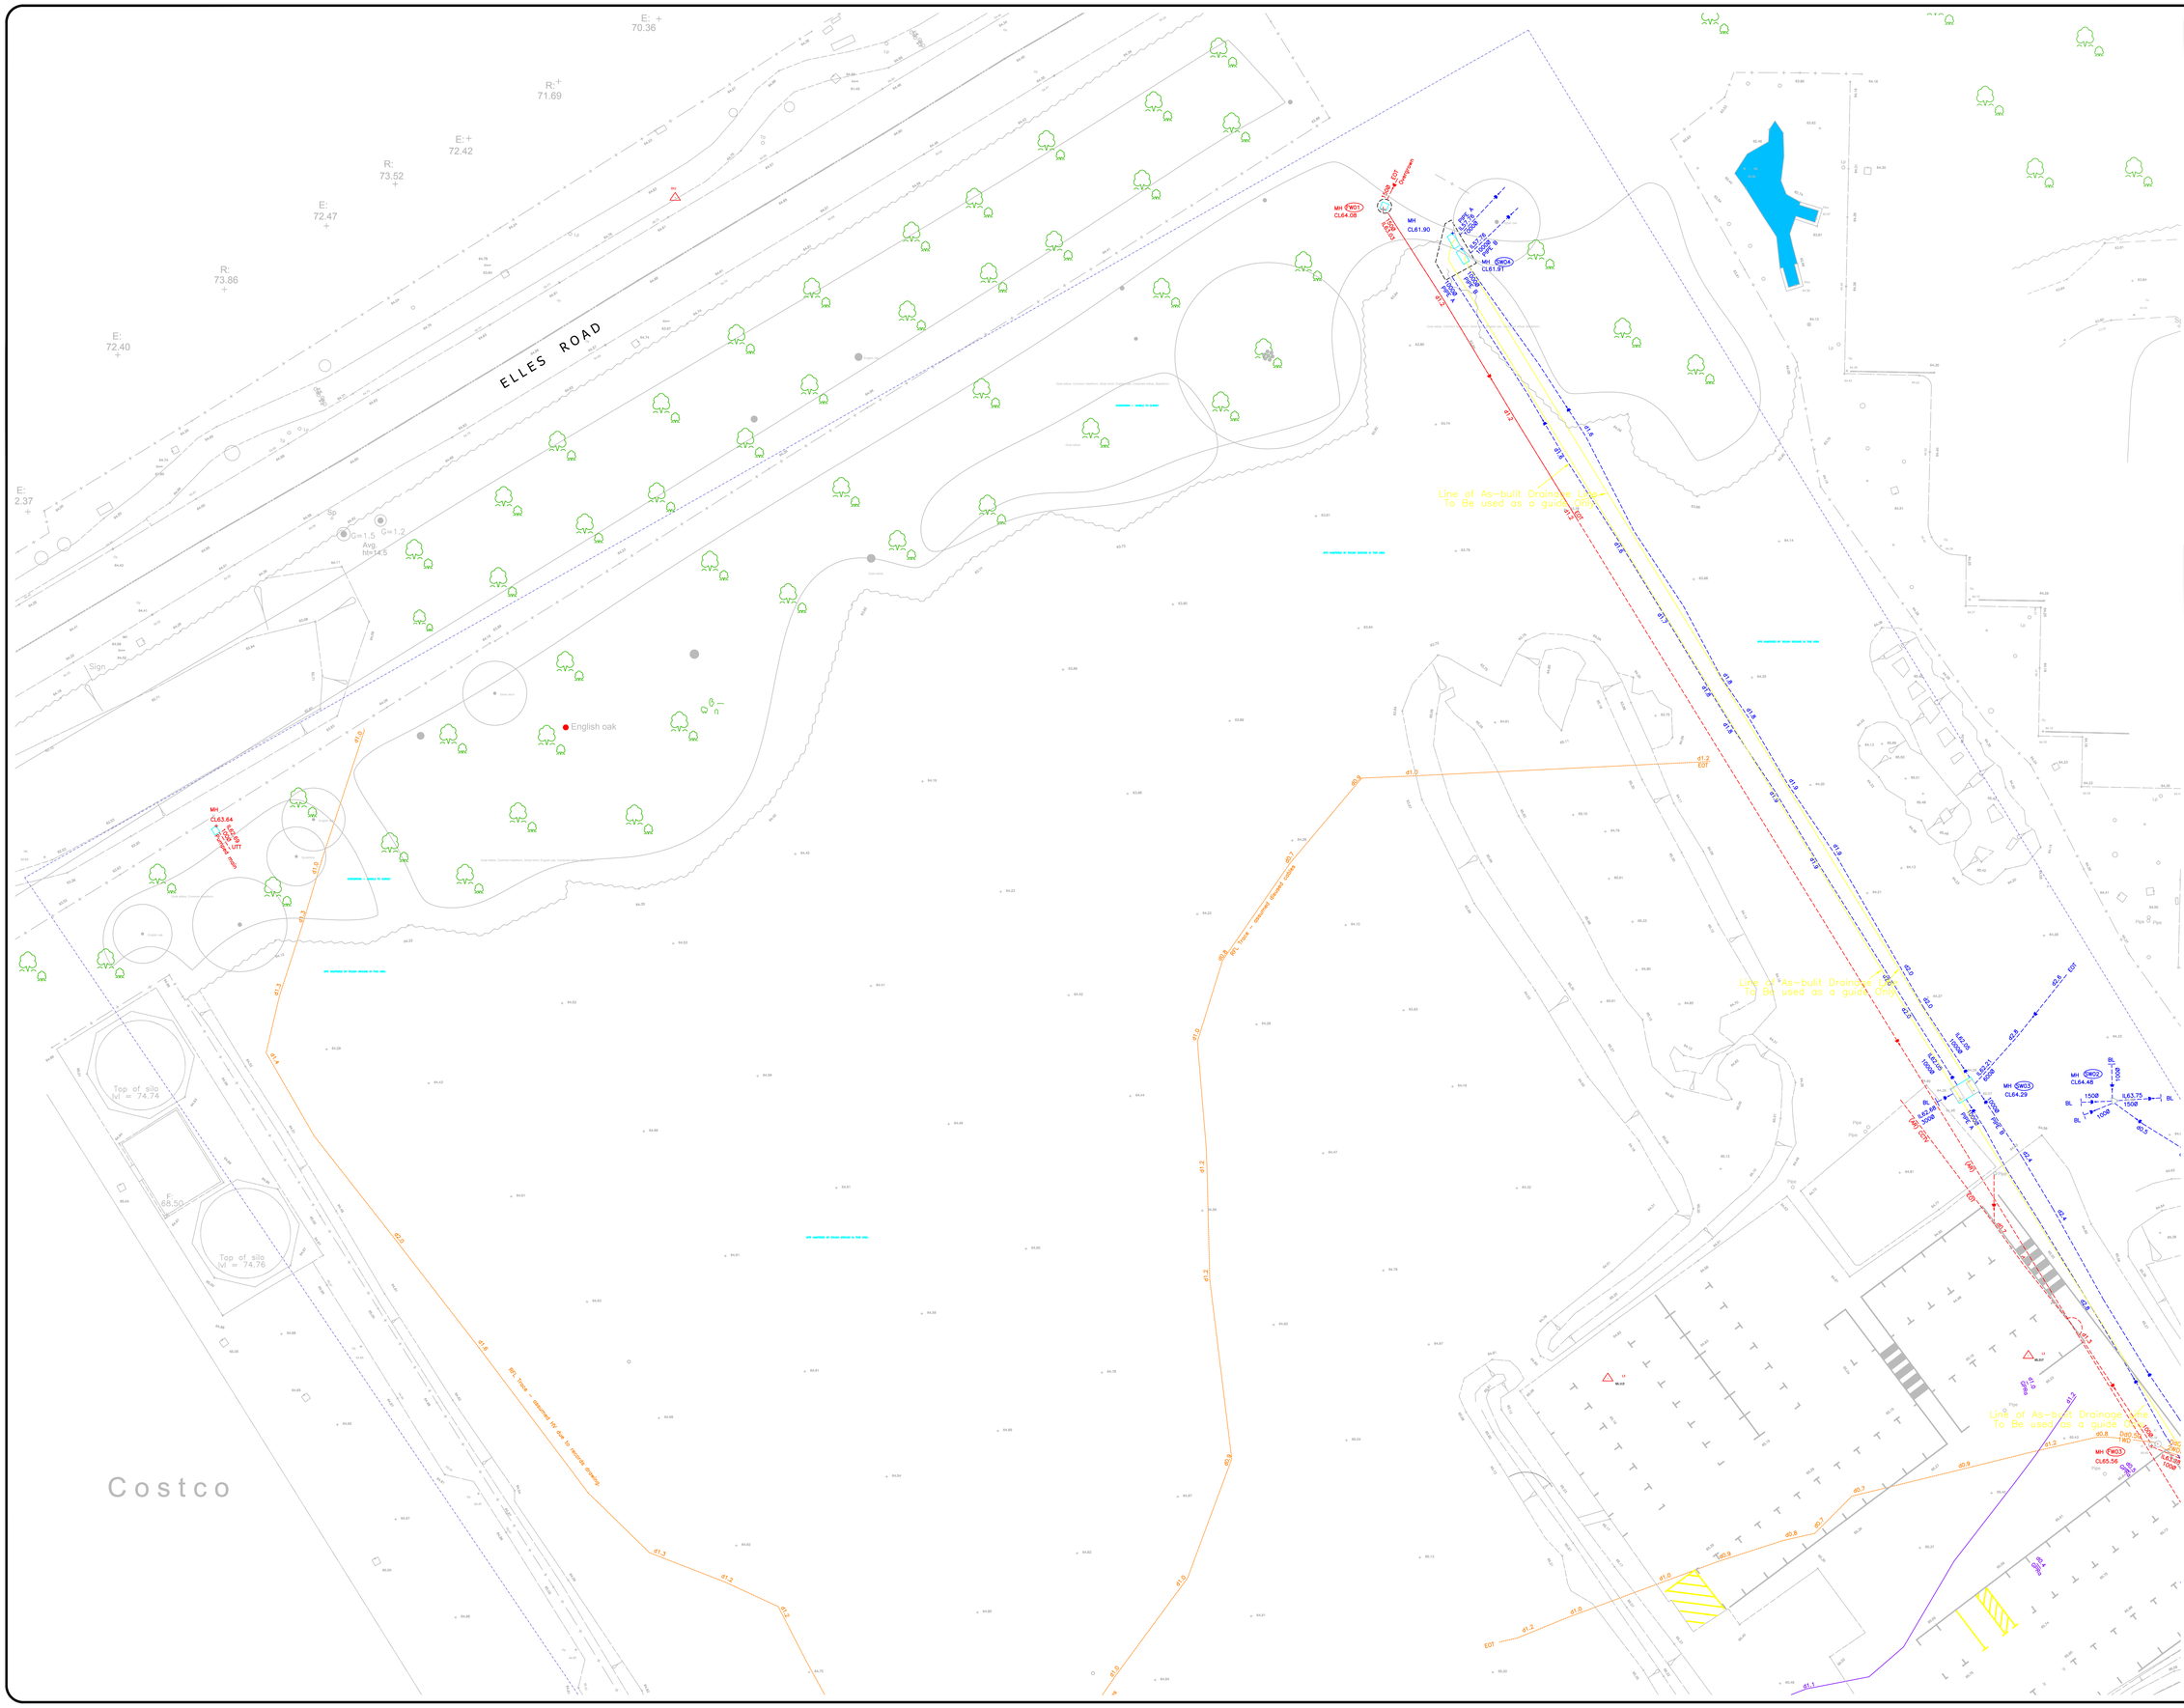
ELLES ROAD
Costco
Line of As-built Drainage Line
To Be used as a guide Only
English oak
Top of silo
Top of silo
MH
CL61.90
MH
CL64.48
MH
CL64.29
MH
CL65.56
MH
CL63.64
MH
CL64.08
MH
CL61.31
Pipe